DWG NO: TCE.13370A-ME-3008-HFD-30001

TITLE: HYDRAULIC FLOW DIAGRAM FOR FOR 15MLD ISPS AT HSR LAYOUT IAS OFFICER COLONY

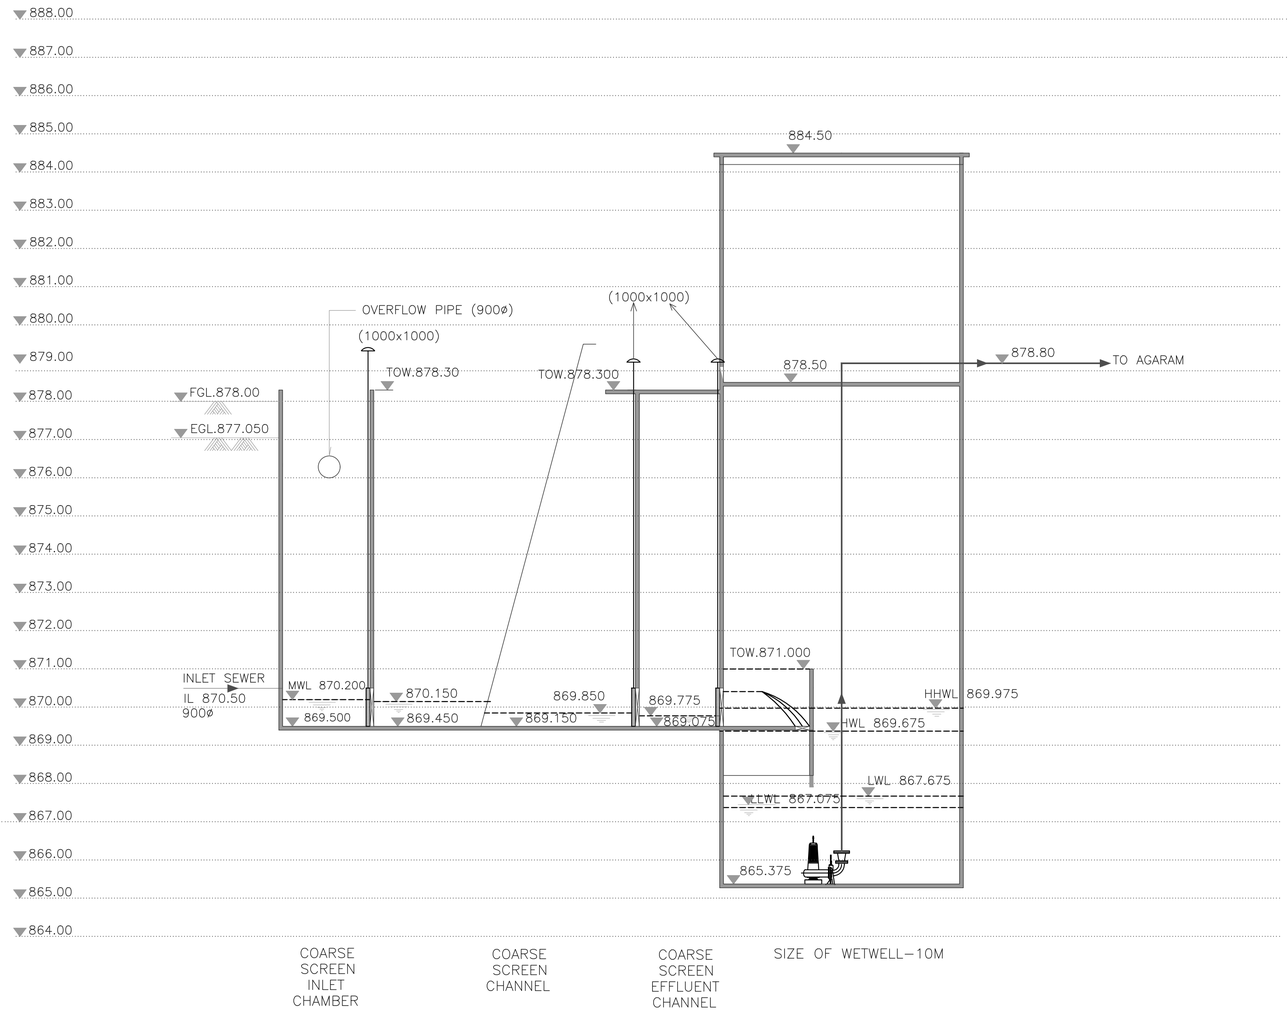

HYDRAULIC FLOW DIAGRAM

LEGENDS :

EGL – EXISTING GROUND LEVEL
FGL – FINISHED GROUND LEVEL
MWL – MINIMUM WATER LEVEL
TOW – TOP OF WALL
HWL – HIGH WATER LEVEL
HHWL – HIGH HIGH WATER LEVEL
LWL – LOW WATER LEVEL
LLWL – LOW LOW WATER LEVEL

NOTE :

1. ALL DIMENSIONS AND LEVELS ARE IN METRE UNLESS OTHERWISE SPECIFIED.
2. HIGH FLOOD LEVEL (HFL) AT SITE IS 881.000.
3. THE FGL AT THE ISPS LOCATION ID 881.500M.

ENGINEERING REFERENCE DRAWINGS :

-NIL-

	SIGN.												
	INITIALS												
	REVISIONS												
	SIGN.												
	INITIALS												
	REVISIONS												
P0	SIGN.												
	INITIALS	MGS	AM	AM							RH	RH	06-02-2024
ISSUE		DRN	DSN	CHD	CV	EL	IC	ME			PE/PM	APPD	DATE
					CLEARED								

DO NOT SCALE

'P' (PRELIMINARY) ISSUES ARE NOT TO BE USED FOR CONSTRUCTION / FABRICATION BUT ARE ISSUED FOR LIMITED PURPOSES ONLY AS INDICATED IN THE SMALL BLOCK ABOVE THIS BLOCK.

CONSTRUCTION / FABRICATION WORK IS PERMITTED ON 'R' (RELEASED) ISSUES ONLY.

INFORMATION CONTAINED WITHIN 'HOLD' IS NOT RELEASED FOR CONSTRUCTION / FABRICATION. FIELD MUST GET DESIGN OFFICE TO CLEAR 'HOLDS' IN TIME BEFORE PROCEEDING WITH ANY CONSTRUCTION / FABRICATION WORK RELATED TO 'HOLDS'.

Proprietary Notice and Version Control
This document contains confidential information for use only by the 'Client'; for the Project under consideration, which is provided for the sole purpose of permitting the recipient to evaluate the information submitted herewith. In consideration of receipt of this document, unless agreed to in contrary in the Contract, the recipient agrees to maintain such information in confidence and not to reproduce or otherwise disclose this information to any person outside the recipient's organization; except that there is no obligation to maintain the confidentiality of any information which was known to the recipient prior to receipt of such information from Tata Consulting Engineers Limited, or becomes publicly known through no fault of recipient, or Tata Consulting Engineers Limited, or is received without obligation of confidentiality from a third party owing no obligation of confidentiality to Tata Consulting Engineers Limited. All information given under this version over rides all and any kind of offers, assumptions, deliverables and contracts submitted verbally (and subsequently communicated in writing) or in writing or otherwise given under any and all previous version/s.

FILE NAME :

HYDRAULIC FLOW DIAGRAM FOR
FOR 15MLD ISPS AT HSR LAYOUT IAS OFFICER COLONY

TATA CONSULTING ENGINEERS LIMITED
MUMBAI

SCALE : NTS
DC & DISC : DM_CV
DWG NO. TCE.13370A-ME-3008-HFD-30001
ISSUE P0
SIZE-A1

FILE NAME: F-091-Rev-R1.dwg

TCE FORM NO. 091 P0